STEVENSON HALL CONSTRUCTION PLAN
Summer Site Work Phase 2

JUNE 27 - JULY 25

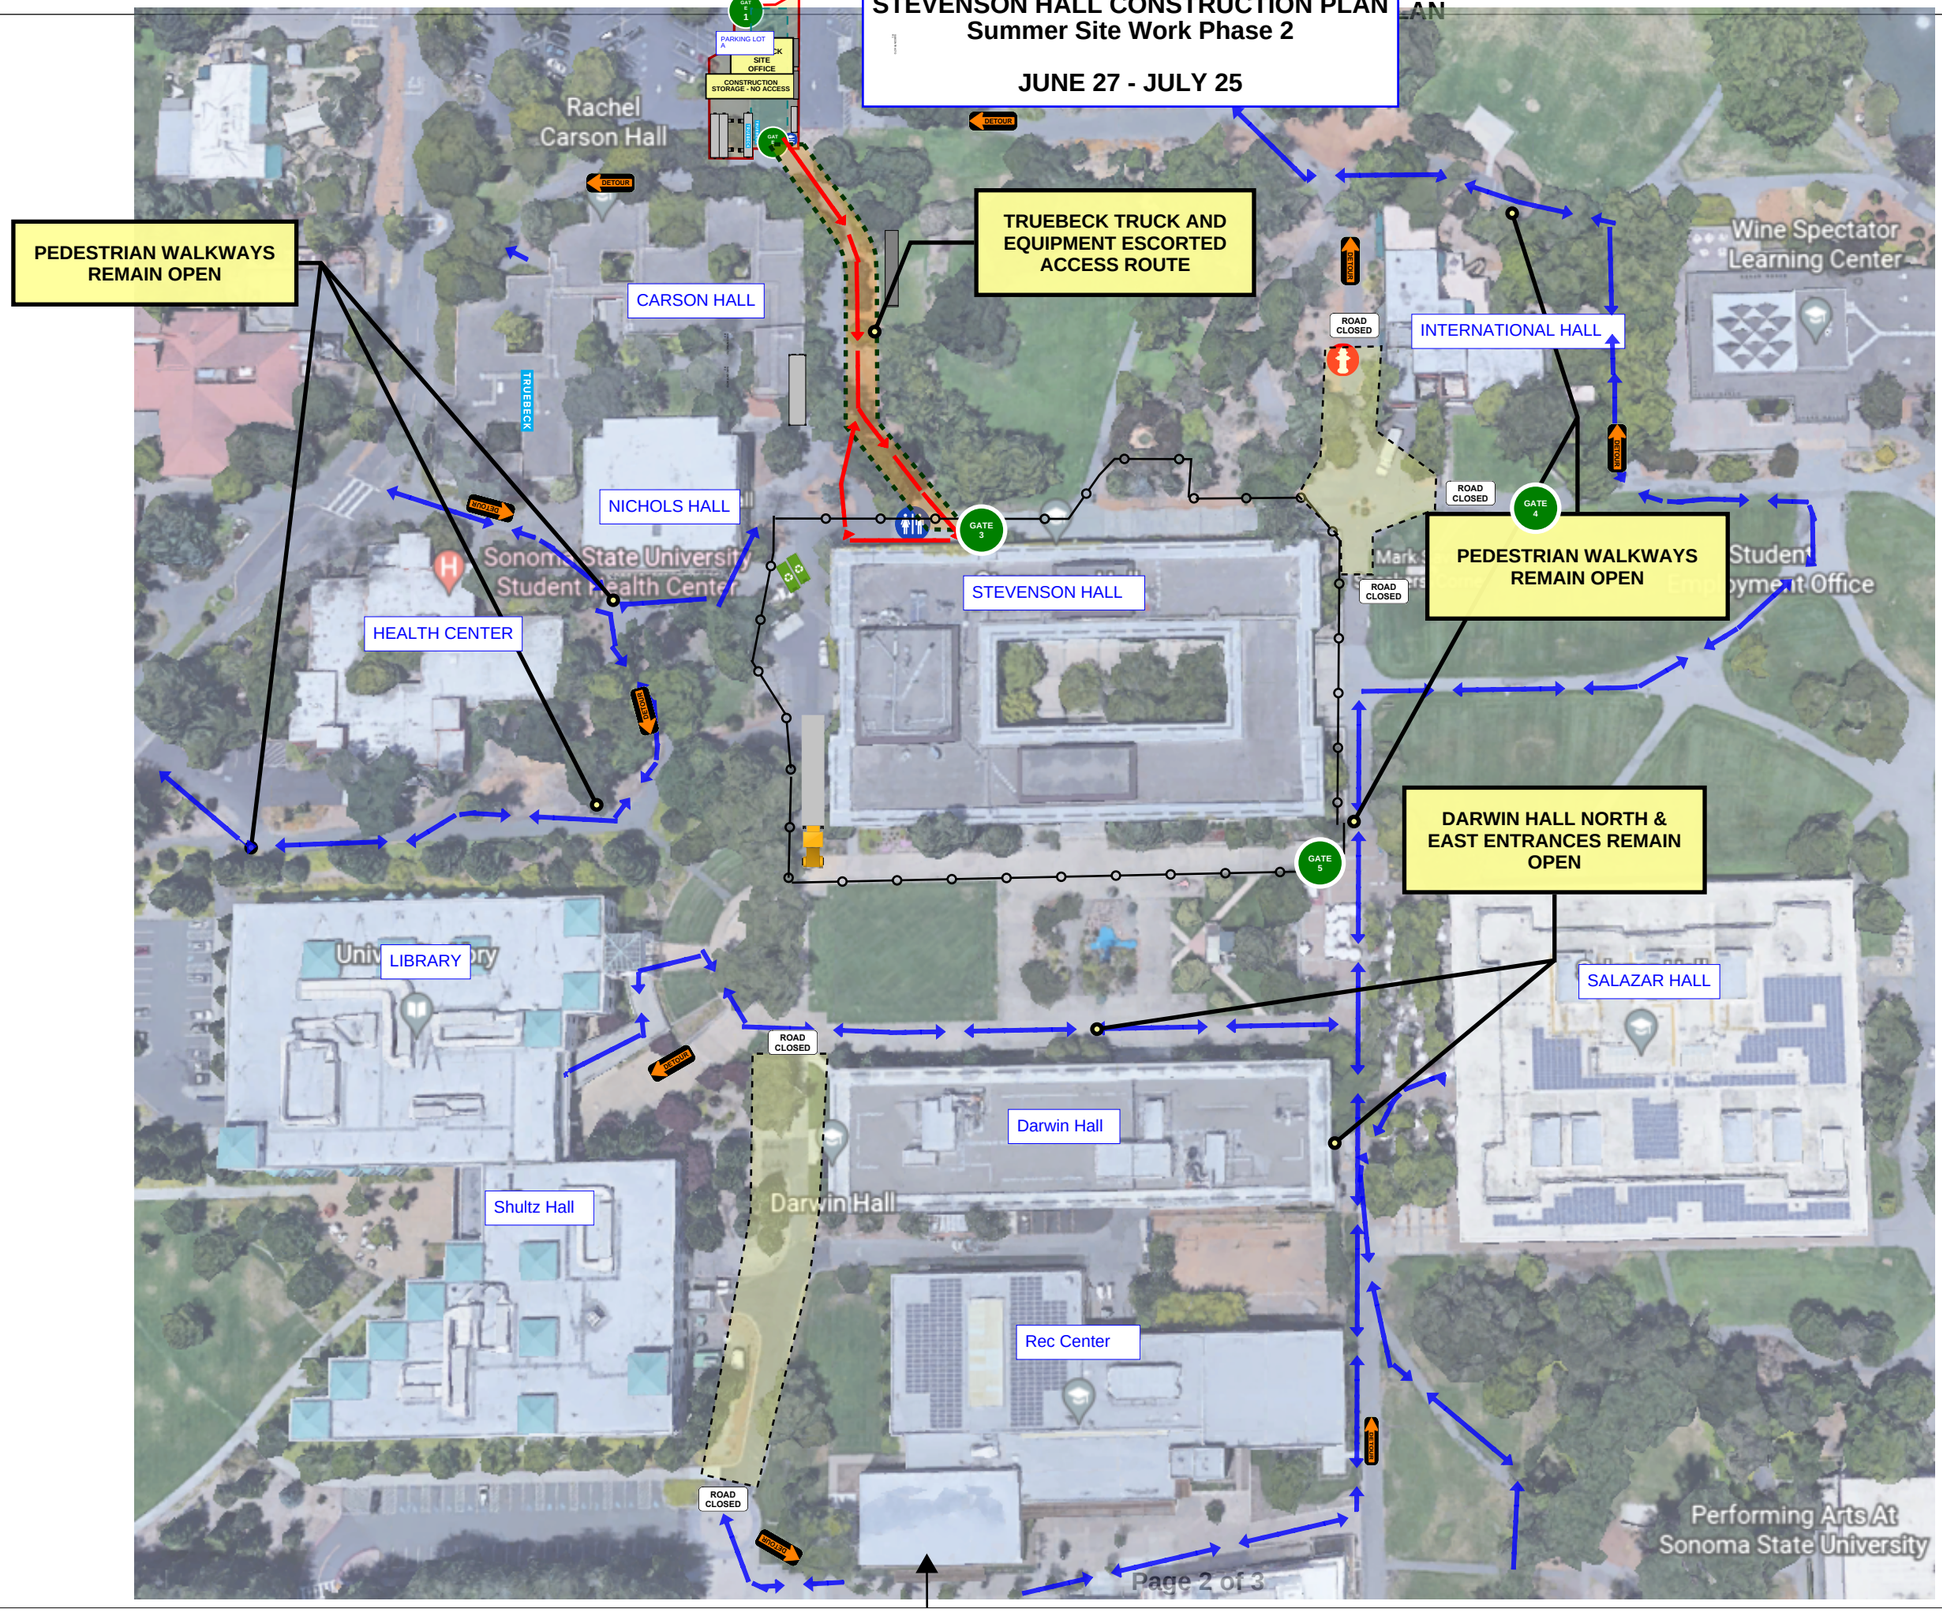

TRUEBECK
CONSTRUCTION

Truebeck Construction
201 Redwood Shores Parkway Suite, 125
Redwood City, CA 94065

Truebeck.com
License Number: 903798

No.	Description	Date

Sonoma State University

Stevenson Hall

Crane Erection Site Logistics

Project Number	
Date	9/3/2020
Drawn By	GR
Check By	AS

SL.001

Scale NTS